CEDAR

2025 FT

FRONT ELEVATION

SCALE: 3/32″=1′-0″

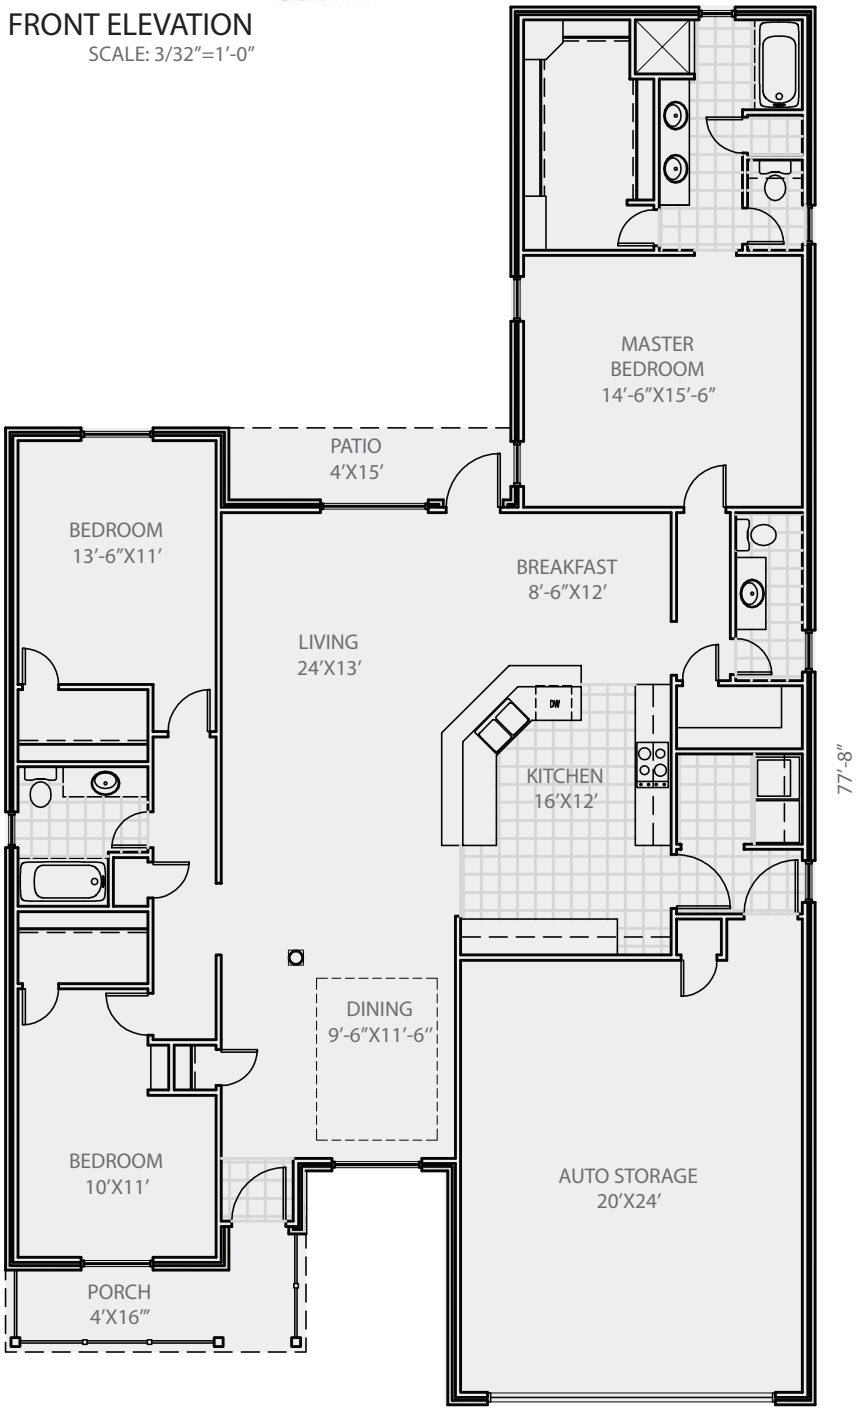

FLOOR PLAN

SCALE: 3/32″=1′-0″

ELEVATION ILLUSTRATED WITH OPTIONAL:

BRICK GABLES ABOVE GARAGE
PORCH RAILING
ADDITIONAL LANDSCAPING

LIVING	2025
GARAGE	62
PATIO	75
PORCH	513
	2675

EXCITING FEATURES

3 SPACIOUS BEDROOMS
2 BATHROOMS
TWO-CAR AUTO STORAGE
WALK-IN CLOSETS
PRIVATE MASTER SUITE
FORMAL DINING SPACE
OPEN PLAN

WHITEHEAD CONSTRUCTION
13500 W HIGHWAY 80 E
SUITE A
ODESSA TEXAS 79765
OFFICE 432.332.0697